Ultra-Fin Sample Layout

18″ Ultra-Fin Spacing

ULTRA-FIN™
Radiant Floor Heating System

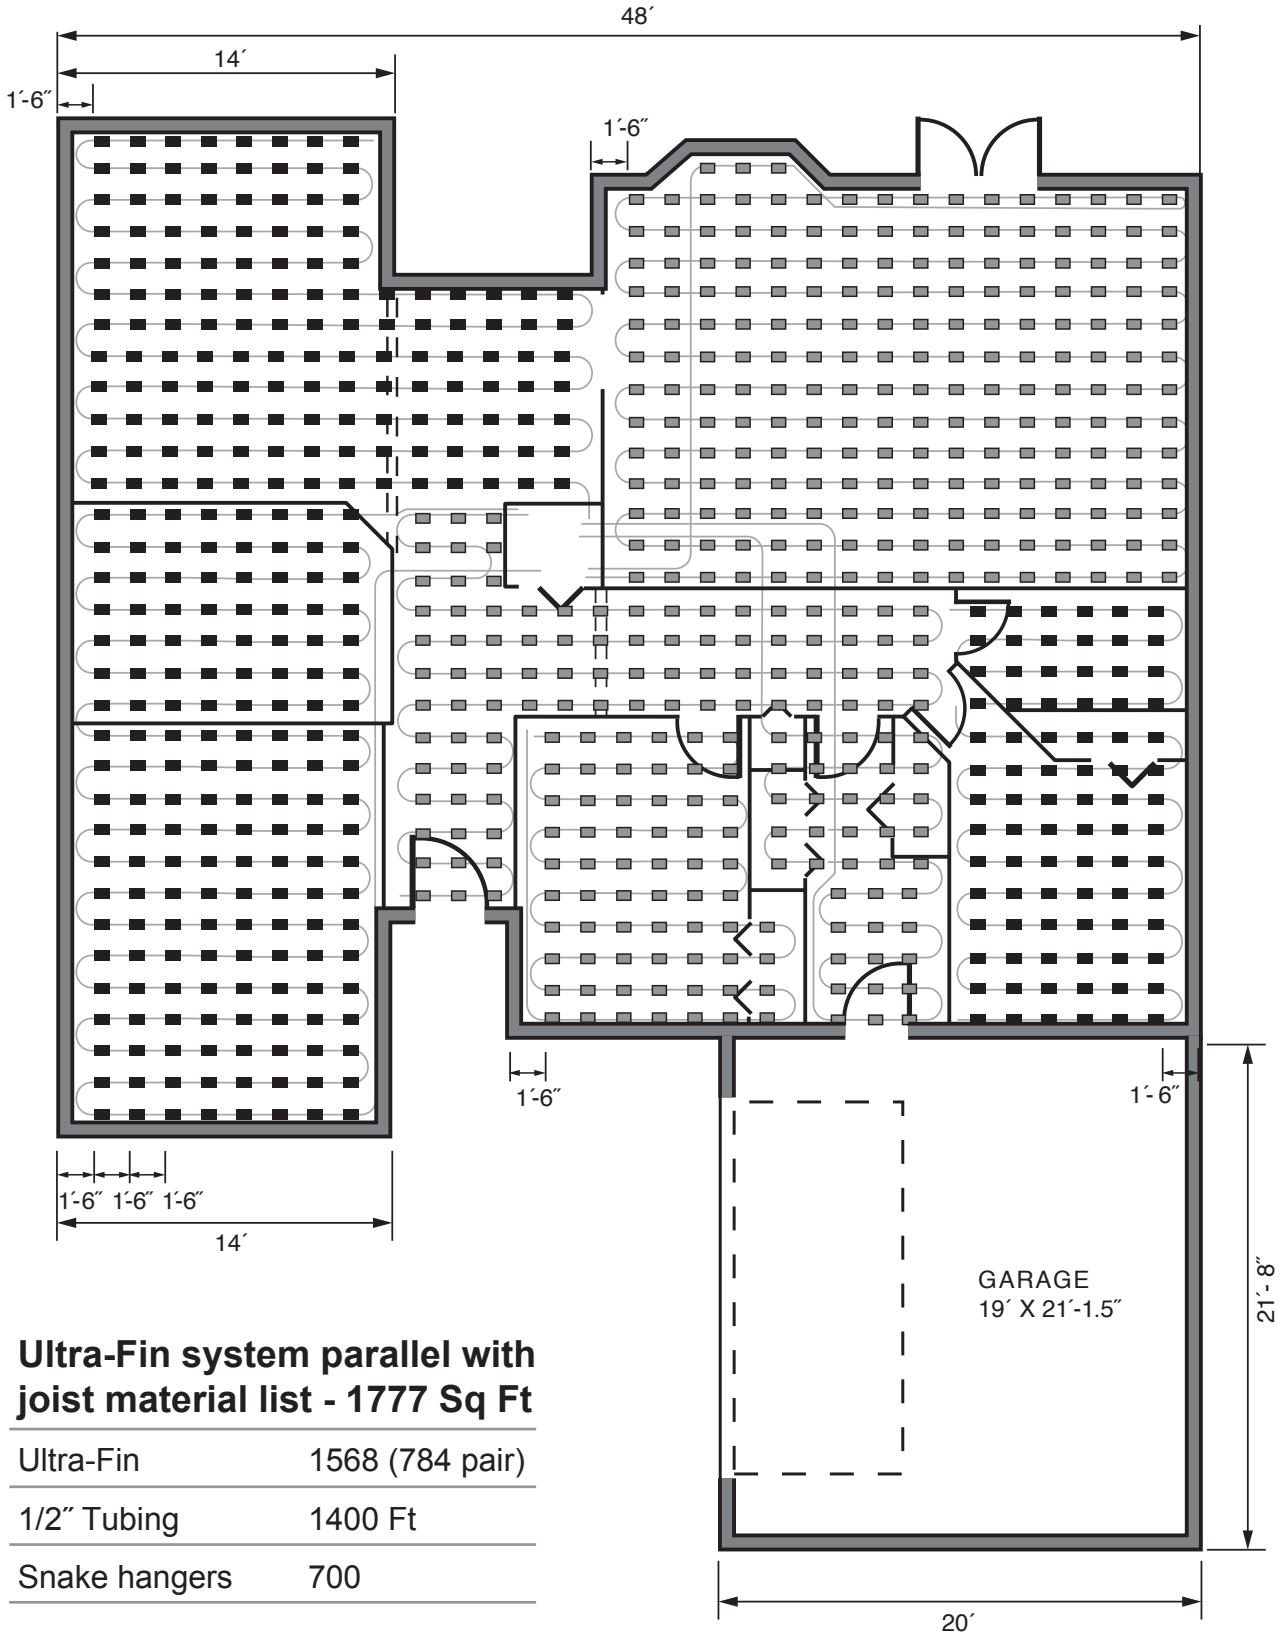

Ultra-Fin system parallel with joist material list - 1777 Sq Ft

Ultra-Fin	1568 (784 pair)
1/2″ Tubing	1400 Ft
Snake hangers	700